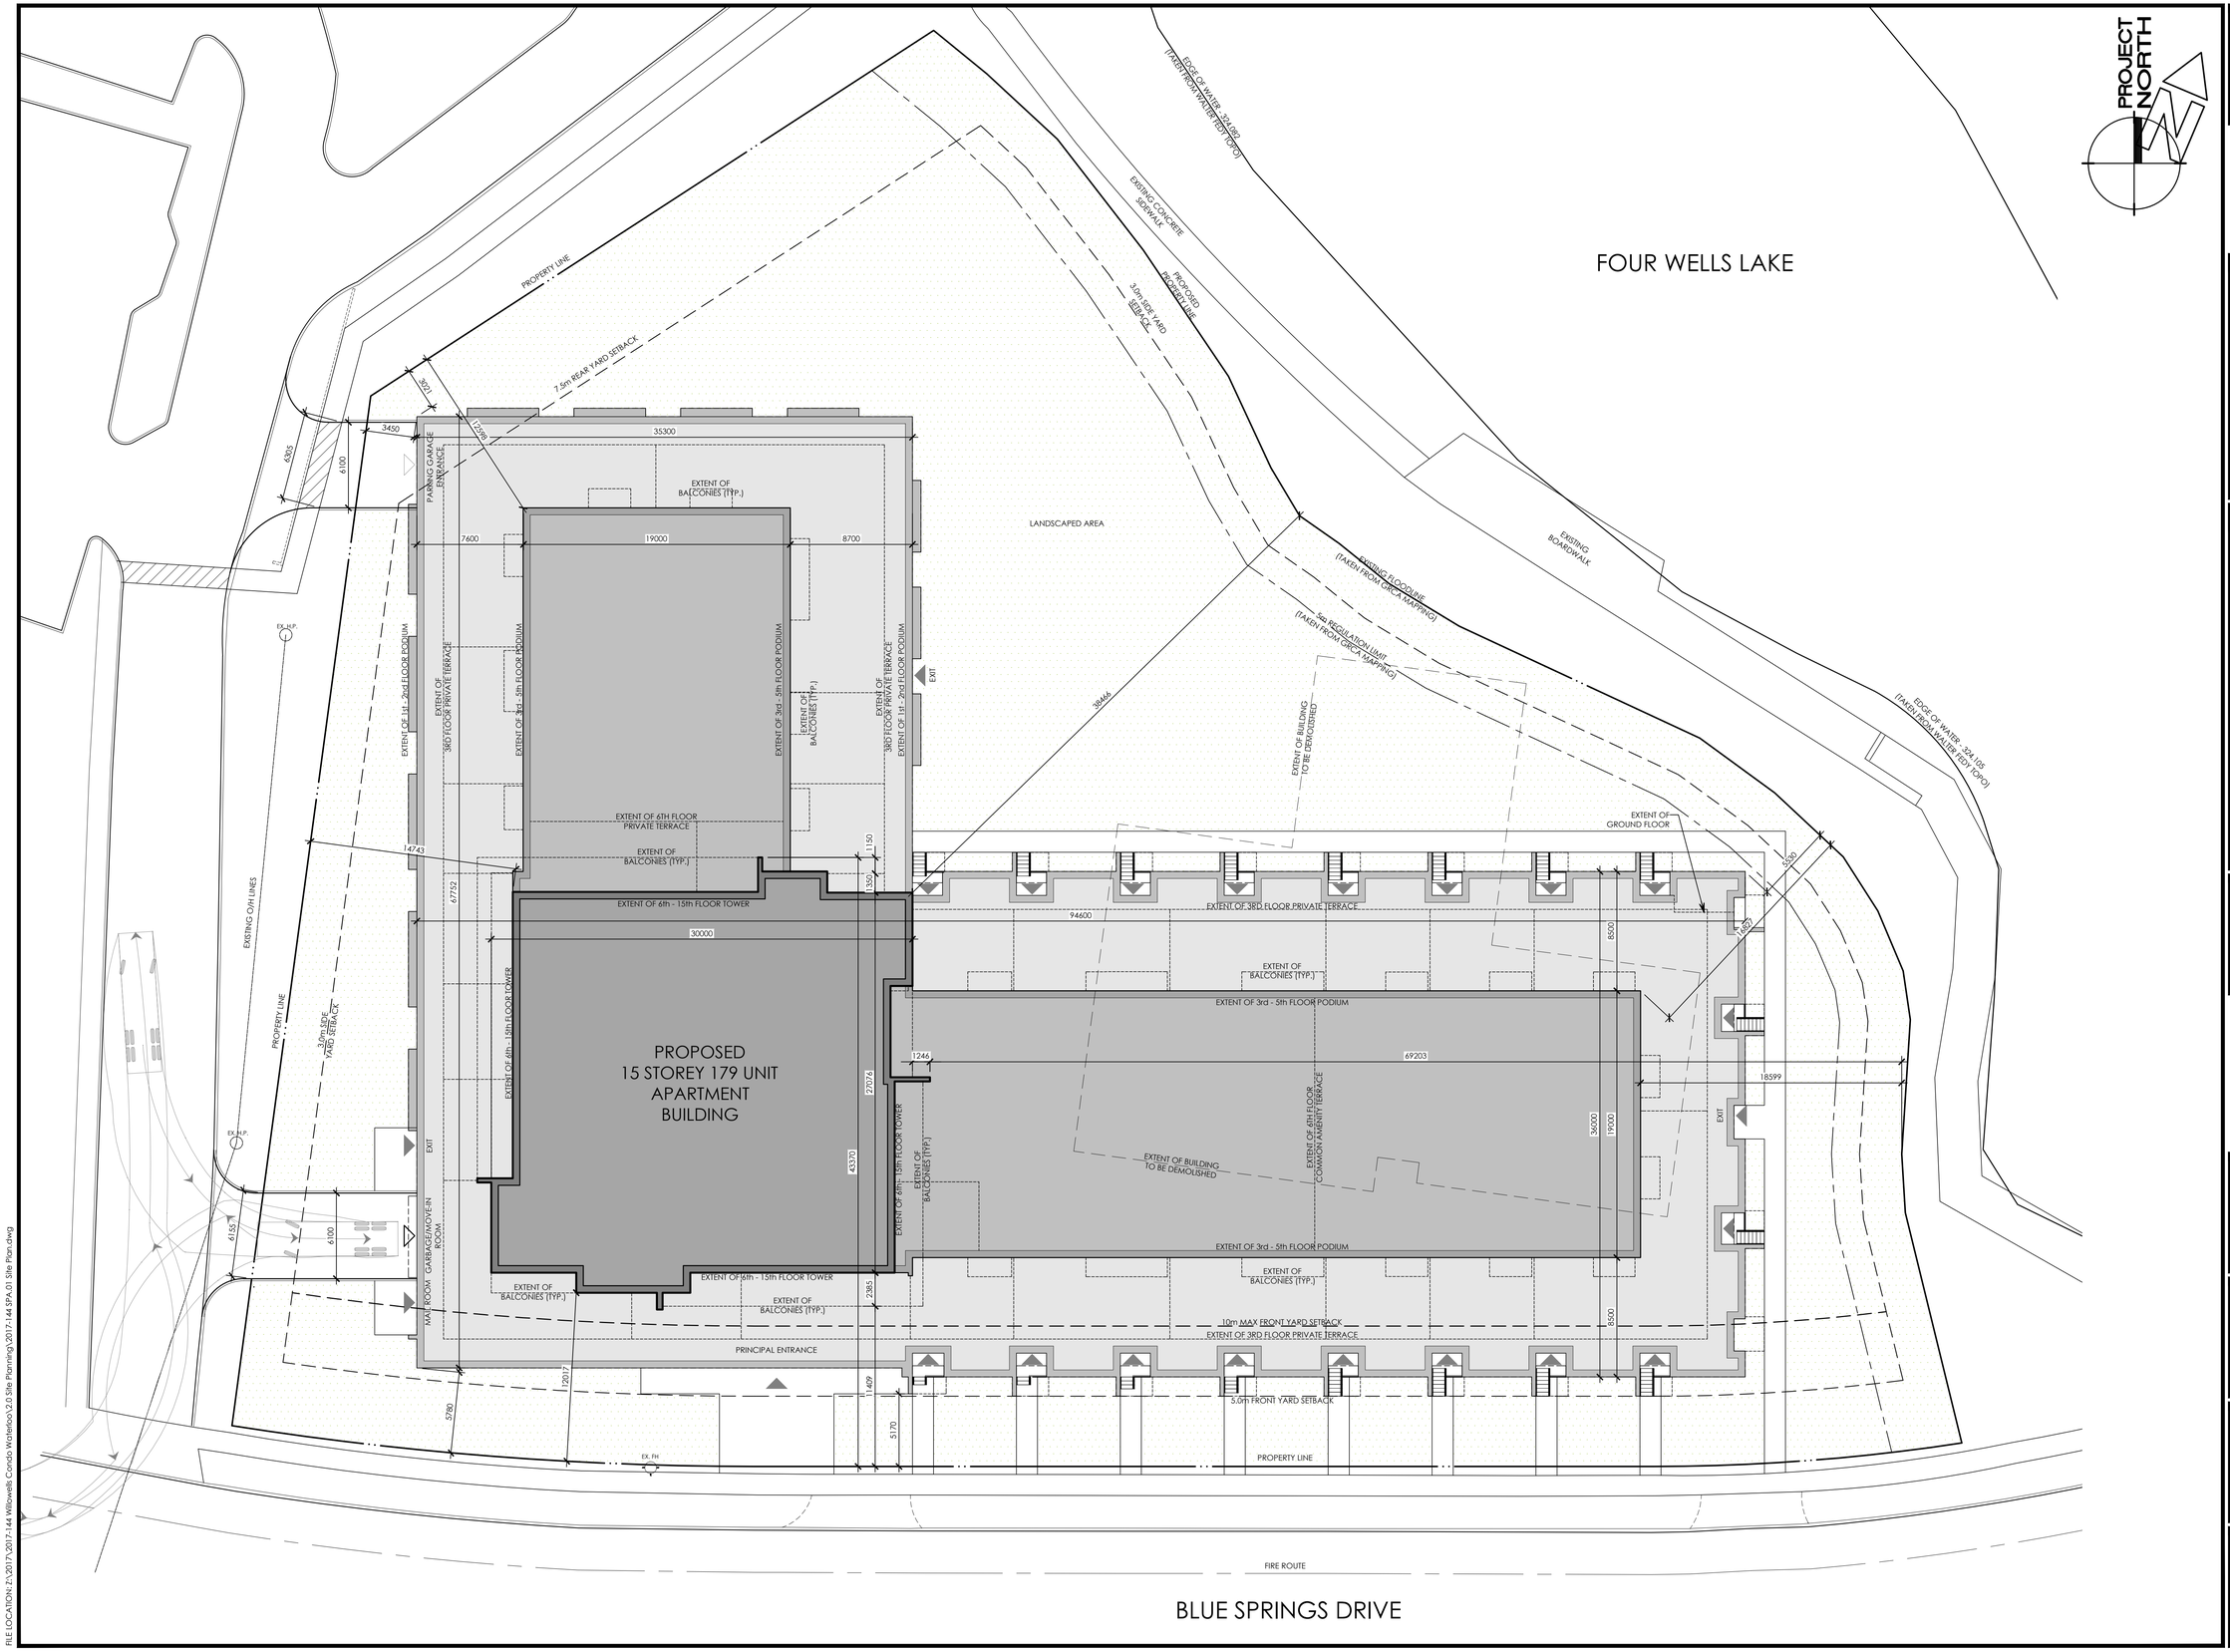

THIS DRAWING IS AN INSTRUMENT OF SERVICE & IS THE PROPERTY OF ABA ARCHITECTS INC., & CANNOT BE MODIFIED AND/OR REPRODUCED WITHOUT THE PERMISSION OF ABA ARCHITECTS INC.

THE CONTRACTOR MUST VERIFY ALL DIMENSIONS ON SITE AND REPORT ANY DISCREPANCIES TO THE ARCHITECT, BEFORE PROCEEDING WITH THE WORK.

DRAWINGS ARE NOT TO BE SCALED.

ONTARIO ASSOCIATION OF ARCHITECTS
ANDREW M. MANSFIELD
LICENCE 4371

No.	REVISIONS	DATE
01	ISSUED FOR ZONE CHANGE	2017.12.07

CHRONOLOGY	DATE

aba architects inc.
101 Blandford Drive, Unit B, Waterloo ON, TEL 519 884 2711 www.abaarchitect.ca

CLIENT
CLUB WILLOWELLS

PROJECT NAME
WILLOWELLS CONDO
40 BLUE SPRINGS DRIVE
WATERLOO, ON

DRAWING TITLE
SITE PLAN

SCALE 1:200
SHEET SIZE 610x914
PROJECT NUMBER 2017-144
DRAWING NUMBER SPA.01

LAST SAVED BY: jessicam DATE: December 7, 2017
FILE LOCATION: Z:\2017\2017-144 Willowells Condo Waterloo\2.0 Site Planning\2017-144 SPA.01 Site Plan.dwg