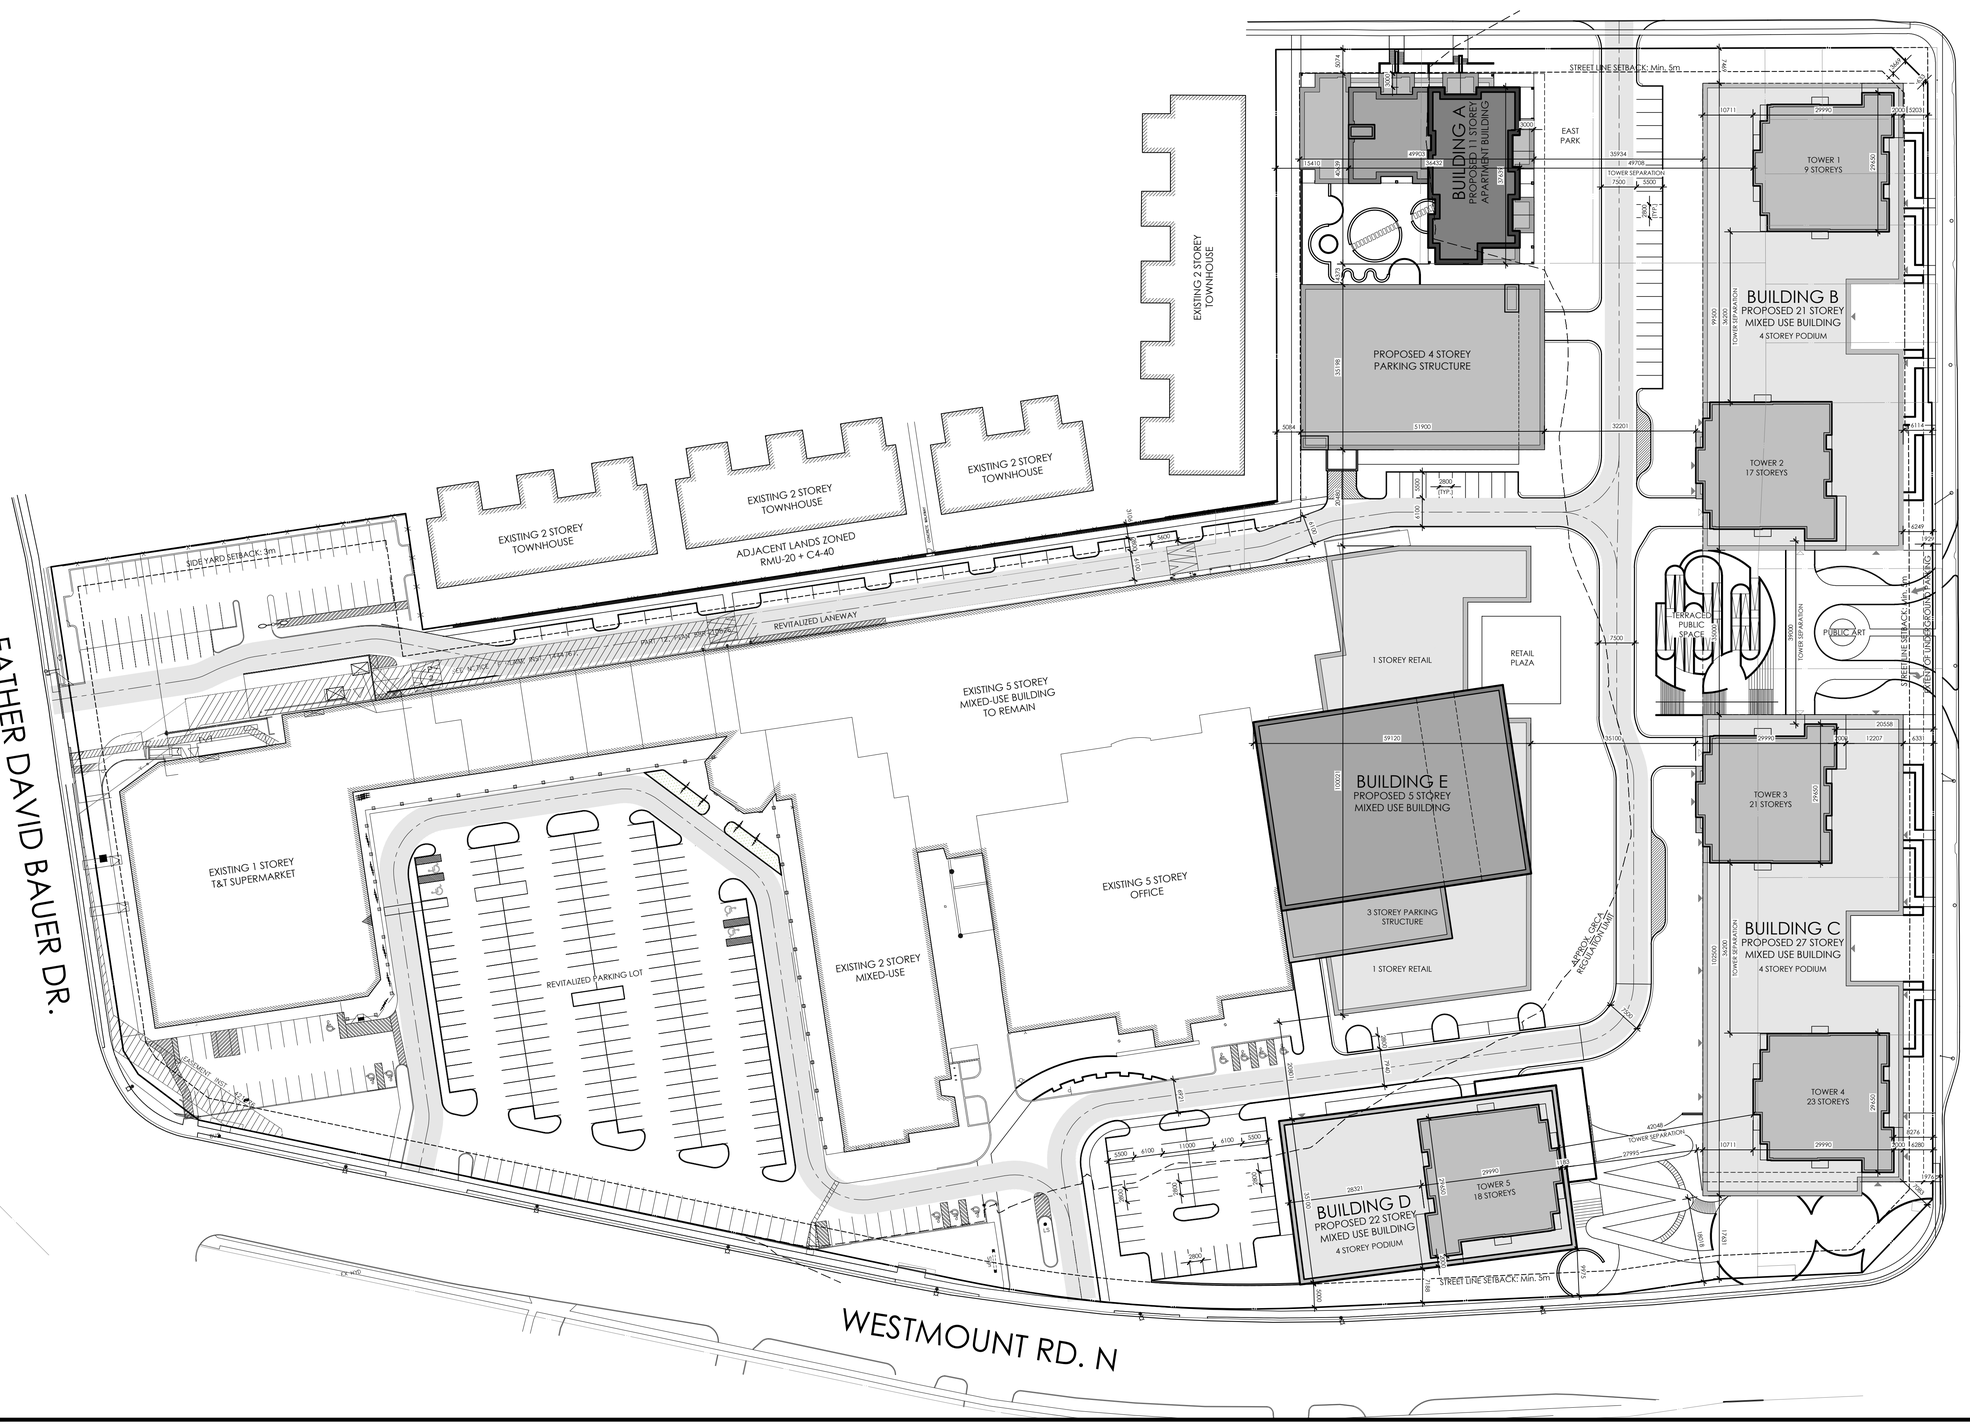

THIS DRAWING IS AN INSTRUMENT OF SERVICE & IS THE PROPERTY OF ABA ARCHITECTS INC. & CANNOT BE MODIFIED AND/OR REPRODUCED WITHOUT THE PERMISSION OF ABA ARCHITECTS INC.

THE CONTRACTOR MUST VERIFY ALL DIMENSIONS ON SITE AND REPORT ANY DISCREPANCIES TO THE ARCHITECT, BEFORE PROCEEDING WITH THE WORK.

DRAWINGS ARE NOT TO BE SCALED.

No.	REVISIONS	DATE

CHRONOLOGY	DATE

aba architects inc.
101 Randall Drive, Unit 8, Waterloo ON, TEL 519 884 2711 www.abaarchitect.ca

CLIENT

Killam APARTMENT REIT

PROJECT NAME

WESTMOUNT SQUARE INTENSIFICATION

STREET NAME
WATERLOO, ON

DRAWING TITLE

MASTER SITE PLAN

SCALE	DRAWING NUMBER
1:600	SPA.01
SHEET SIZE: 610x914	
PROJECT NUMBER: 2018-041	

LAST SAVED BY: Jessicam DATE: March 15, 2019
FILE LOCATION: J:\2018\2018-041 Westmount Square Intensification\2.0 Site Planning\2018-041 ABA OPA Master Plan.dwg